Little Cottage Co.
copyright 2007
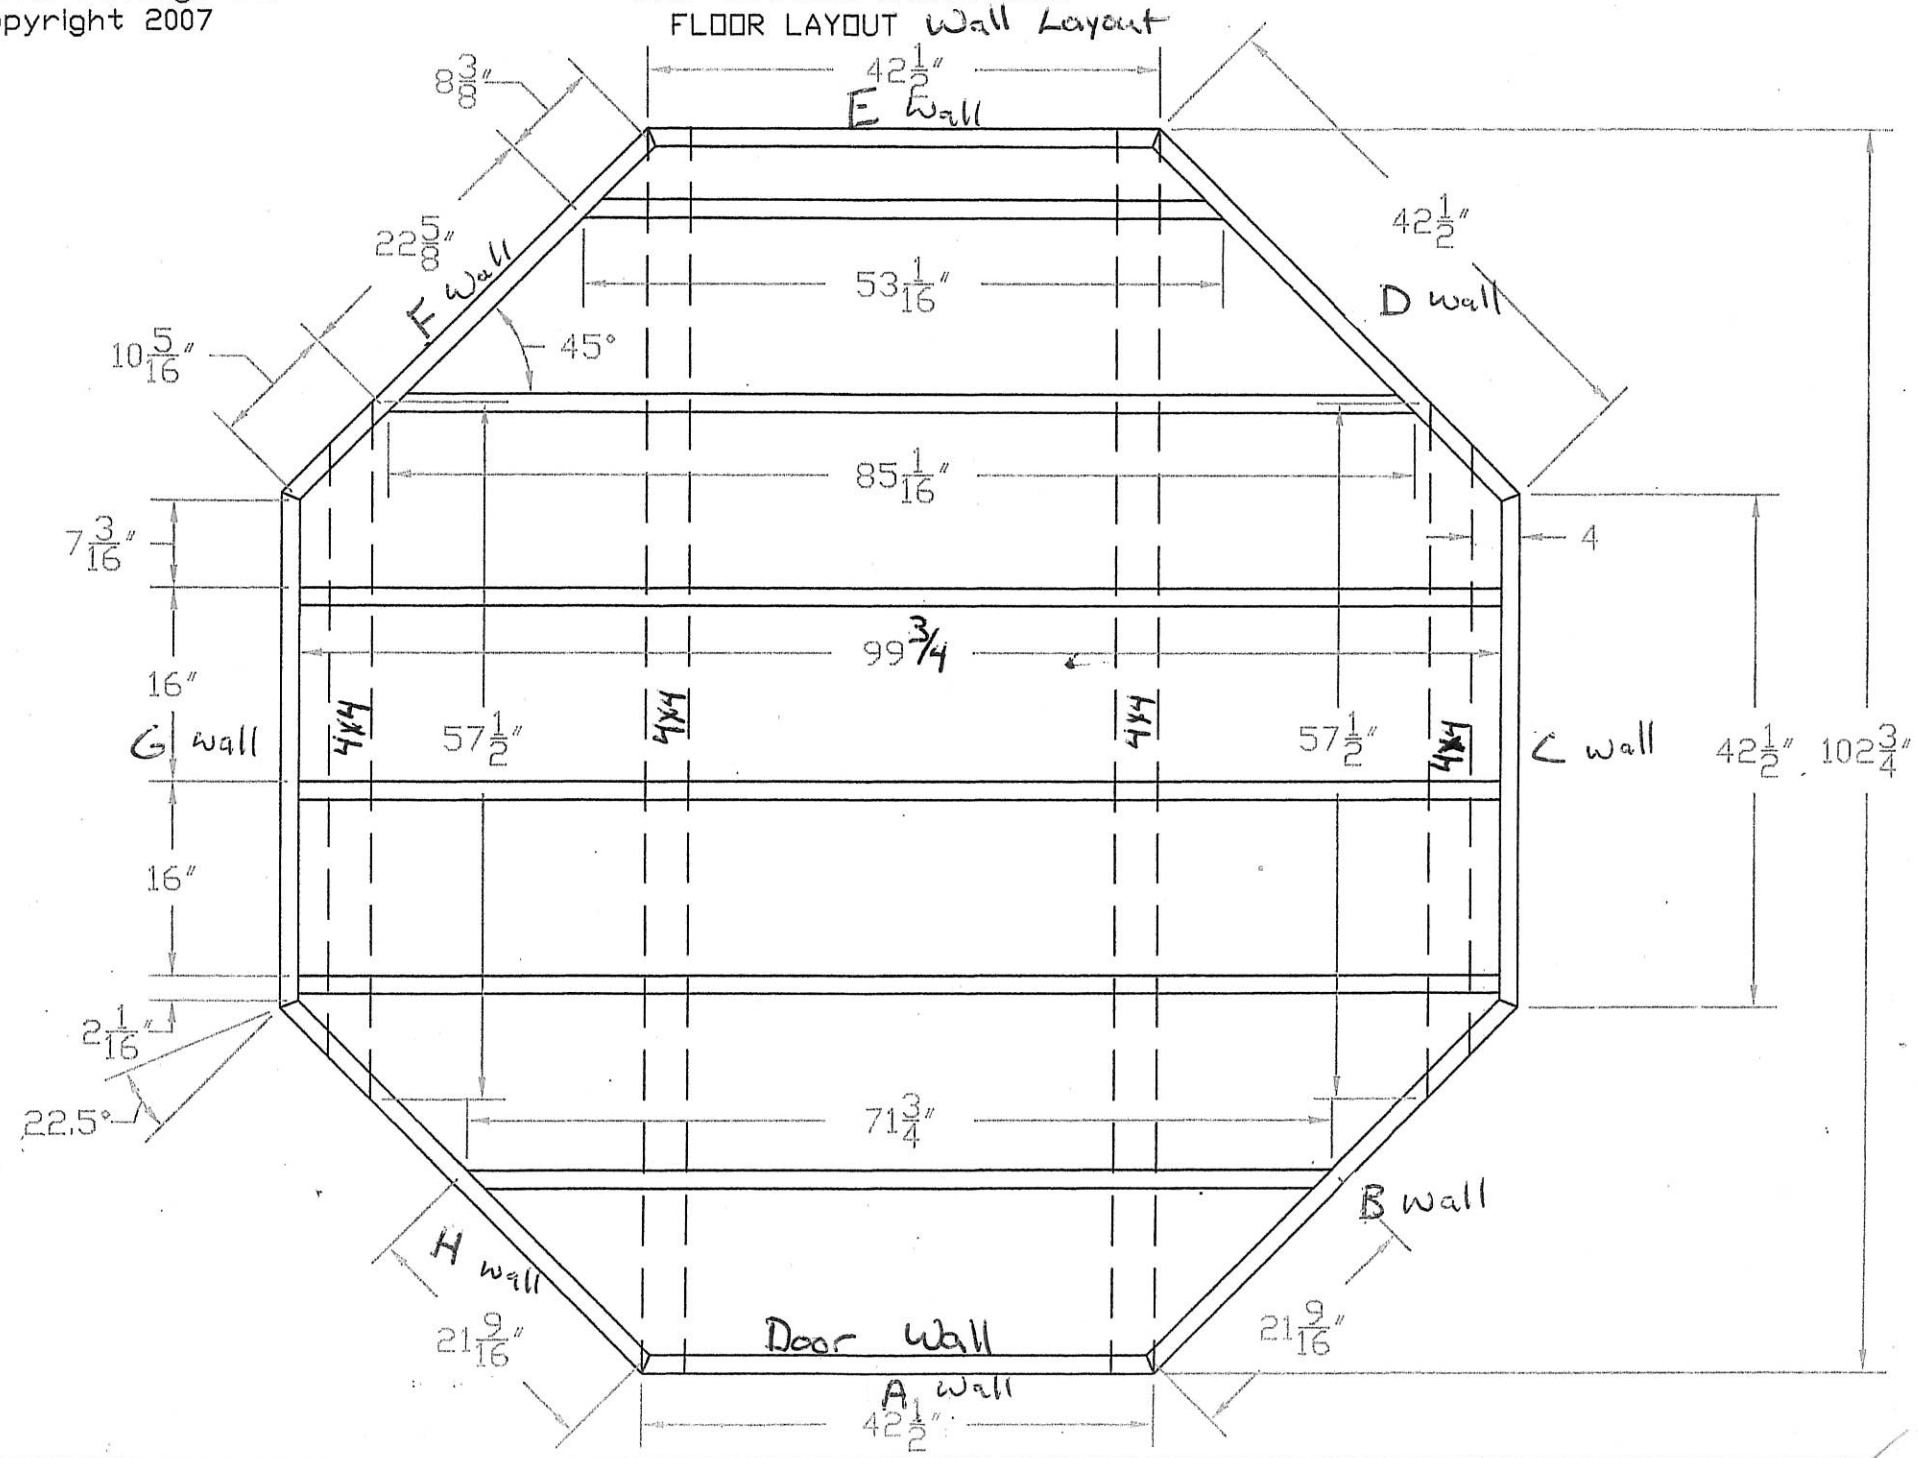
8'x8' OCTAGON GREENHOUSE
FLOOR LAYOUT Wall Layout